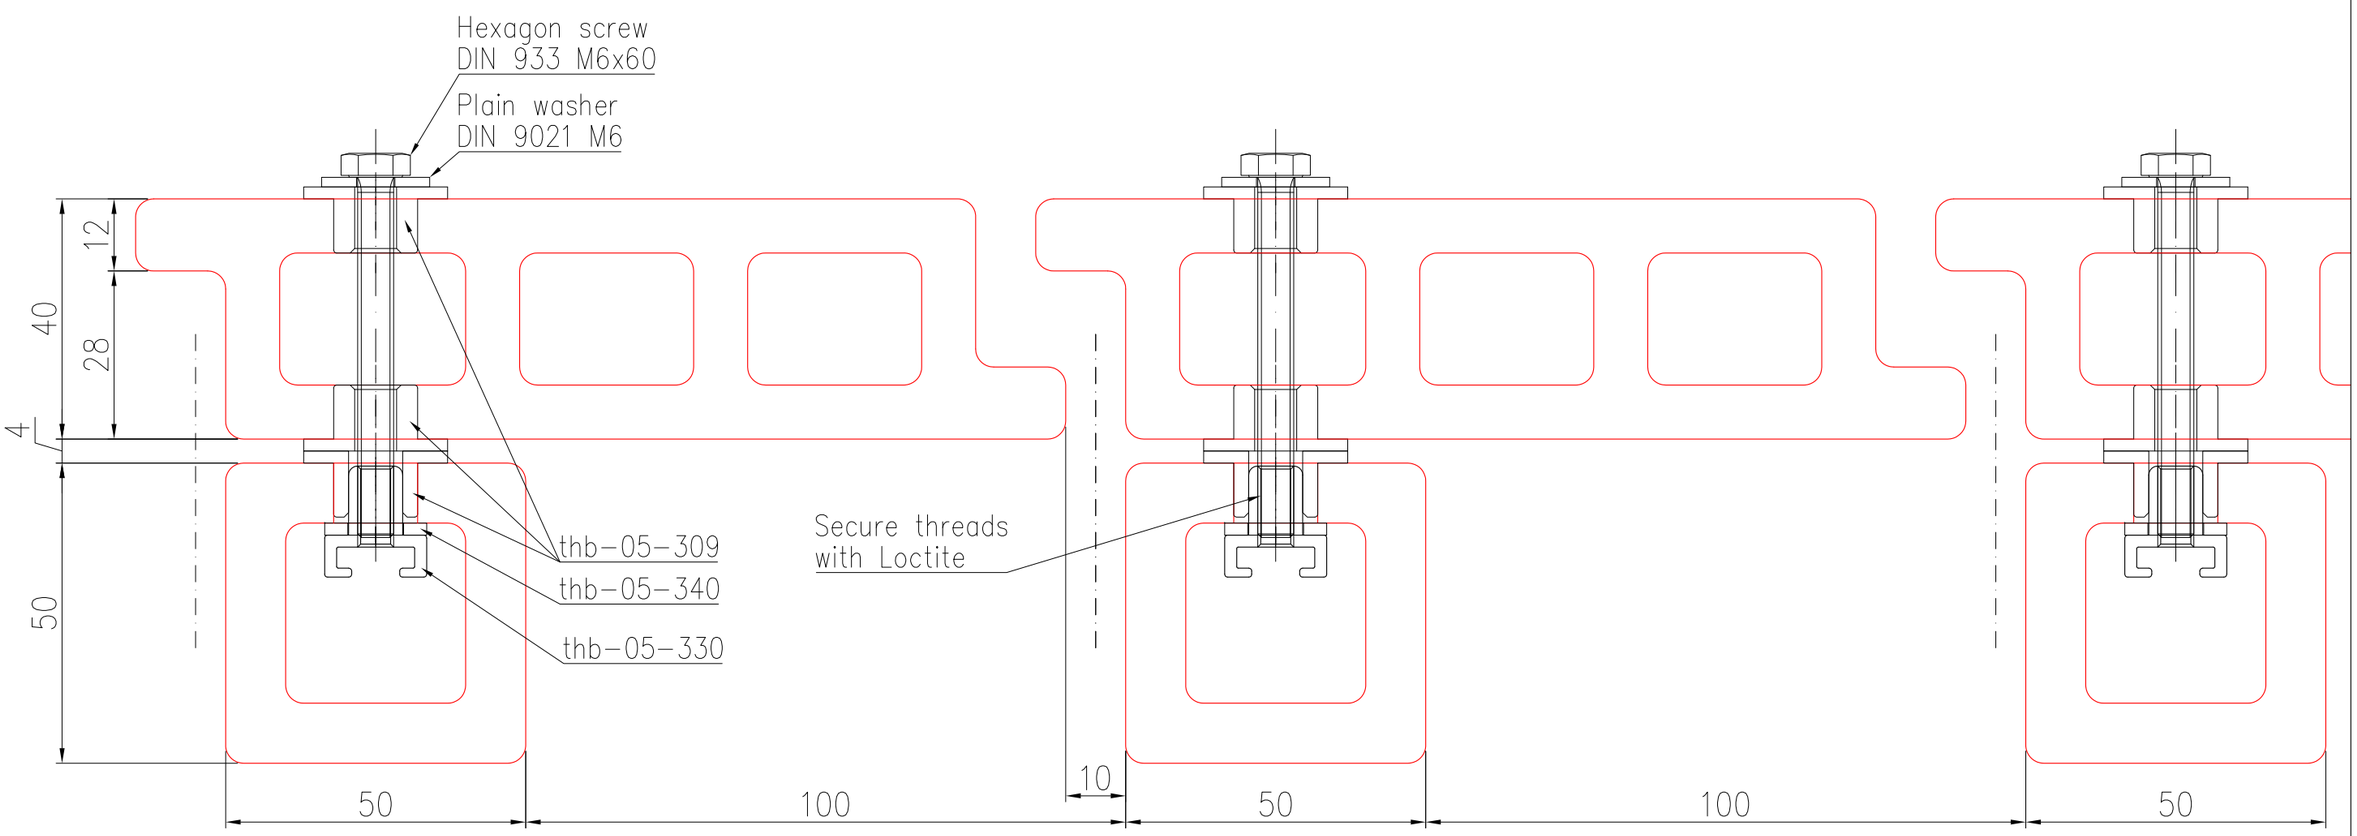

Rev.	DATE	NAME	DESCRIPTION
Plan. Nr. M-05-304		REV.	TITLE: Installation Baguette on terracotta tiles with BACK FIXING
Art. Nr.			
SCALE :		Format	The copyright of this drawing remains with us. No copies may be taken without our written consent nor the drawing made available to third parties. Legal action will be taken in case of breach of the above requirement

THB
Technischer Handel und Befestigungssysteme GbR
Dipl.Ing. (FH) Arthur Prib
Ölspielstr. 9
D - 97286 Sommerhausen
Tel.: +49 9333 - 903 607
Fax: +49 9333 - 903 608
Mail: thb@prib.de

Diese Zeichnung ist unser Eigentum. Jede Vervielfältigung, Verwertung oder Weitergabe an dritte Personen ist verboten und wird verfolgt.